Profile Detail 34/1000 Profile Roof & Wall (No Ribs)

Configuration: Forward / Over Purlin

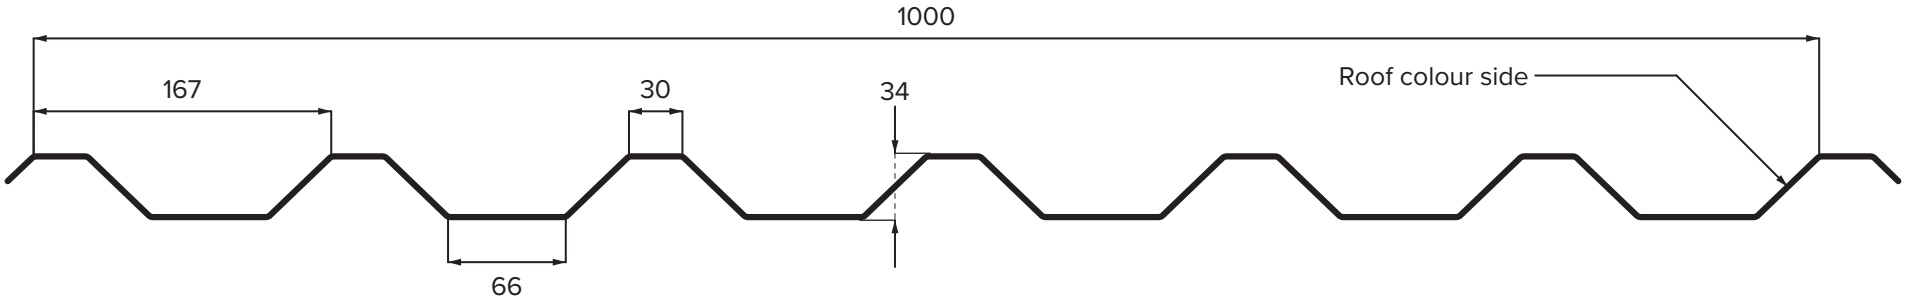

Configuration: Reverse / Under Purlin



Cover width	1000
Thickness	0,5/0,7
Profile height	34
Pitch	167

Tel: +44 (0)1934 641446
sales@briarwoodproducts.co.uk
www.briarwoodproducts.co.uk

Approved by